


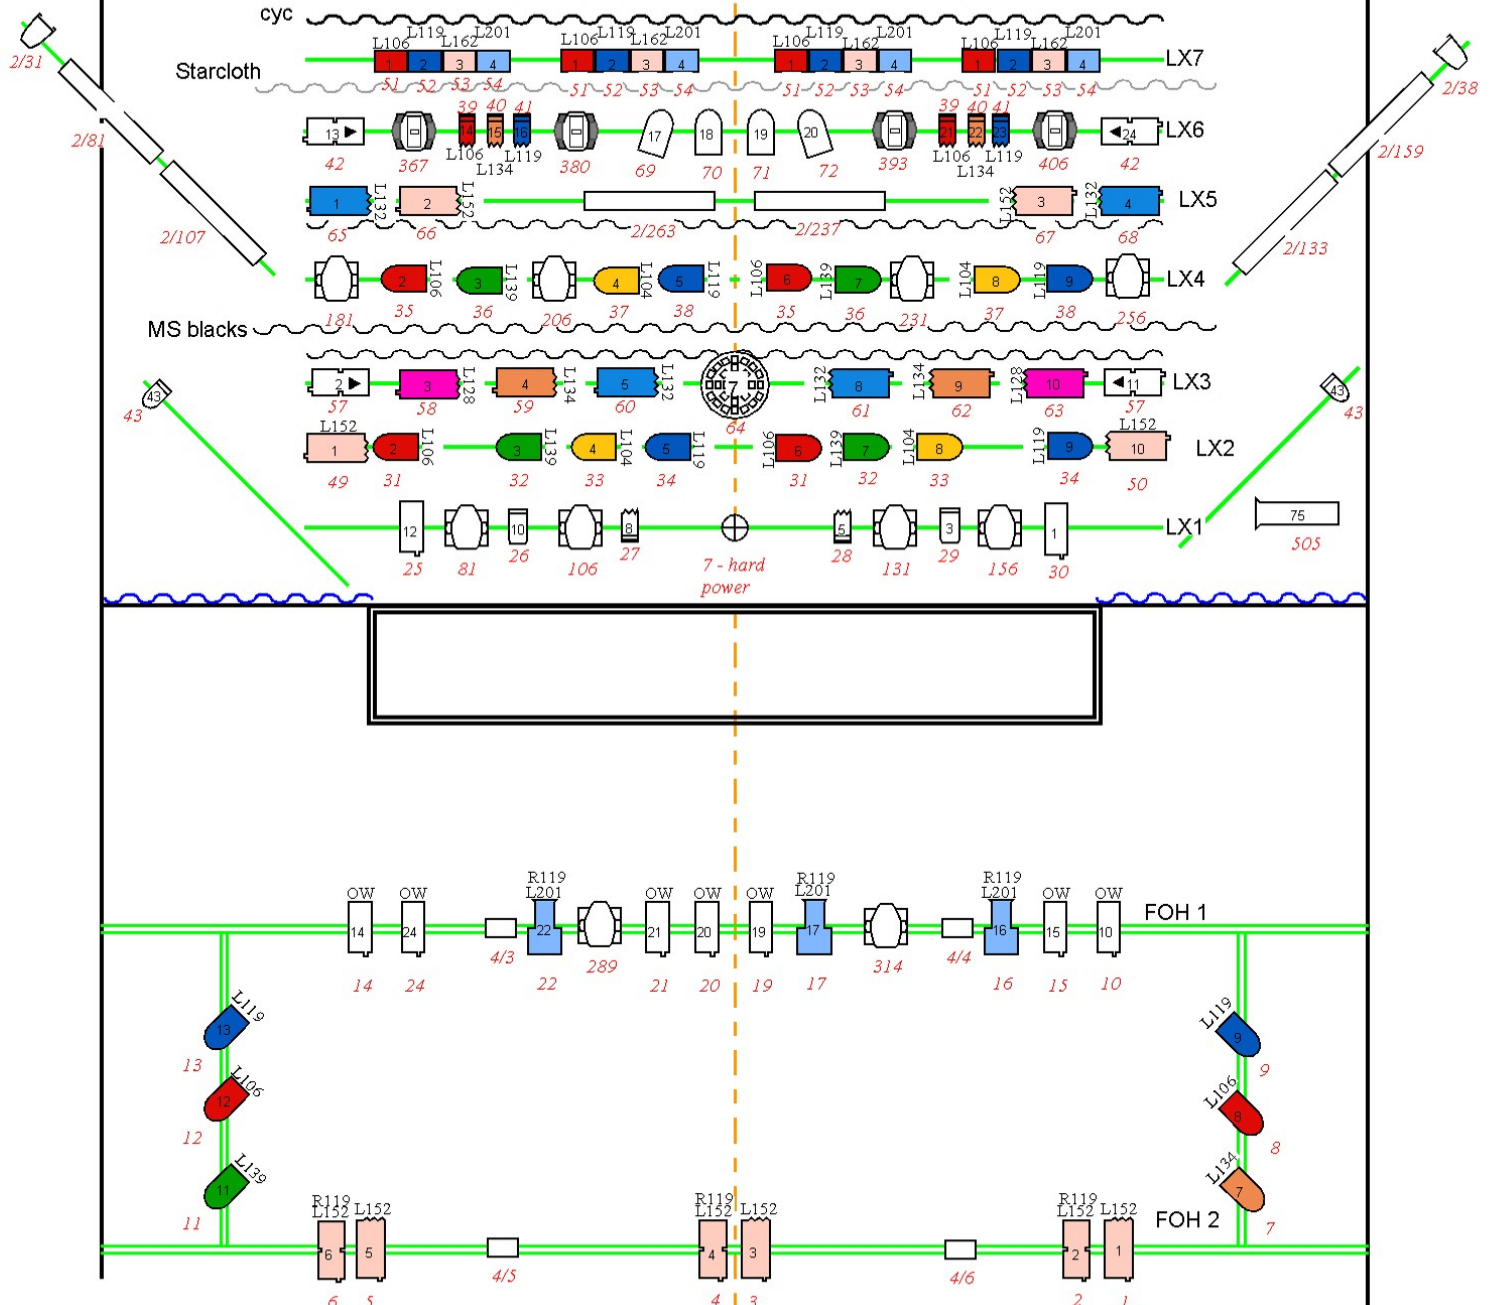

- Notes**
- All fresnels have barn doors fitted.
 - This rig is a guide of what is normally set up. Colours, positions and lanterns may vary.
 - Starcloth DMX addresses are 445 and 473
 - House LX on DMX universe 4, addresses 1 thru 13.

Key Frost Colour Socket DMX	Prelude 16/30 Cantata 18/32 Slimline 7Q5 Turbo Silhouette	Starlette 1k par64mfl MAC300 MAC250+	Acclaim Fres Quartet Fresnel Coda 500/4 Spectra bank8	Gobo Mirror Ball Location	Hazer Pinpoint Fusion 260ZR
---	--	---	--	---------------------------------	-----------------------------------

Light Plot

General Rig v5

Venue:
Haverhill Arts Centre

Designer: